

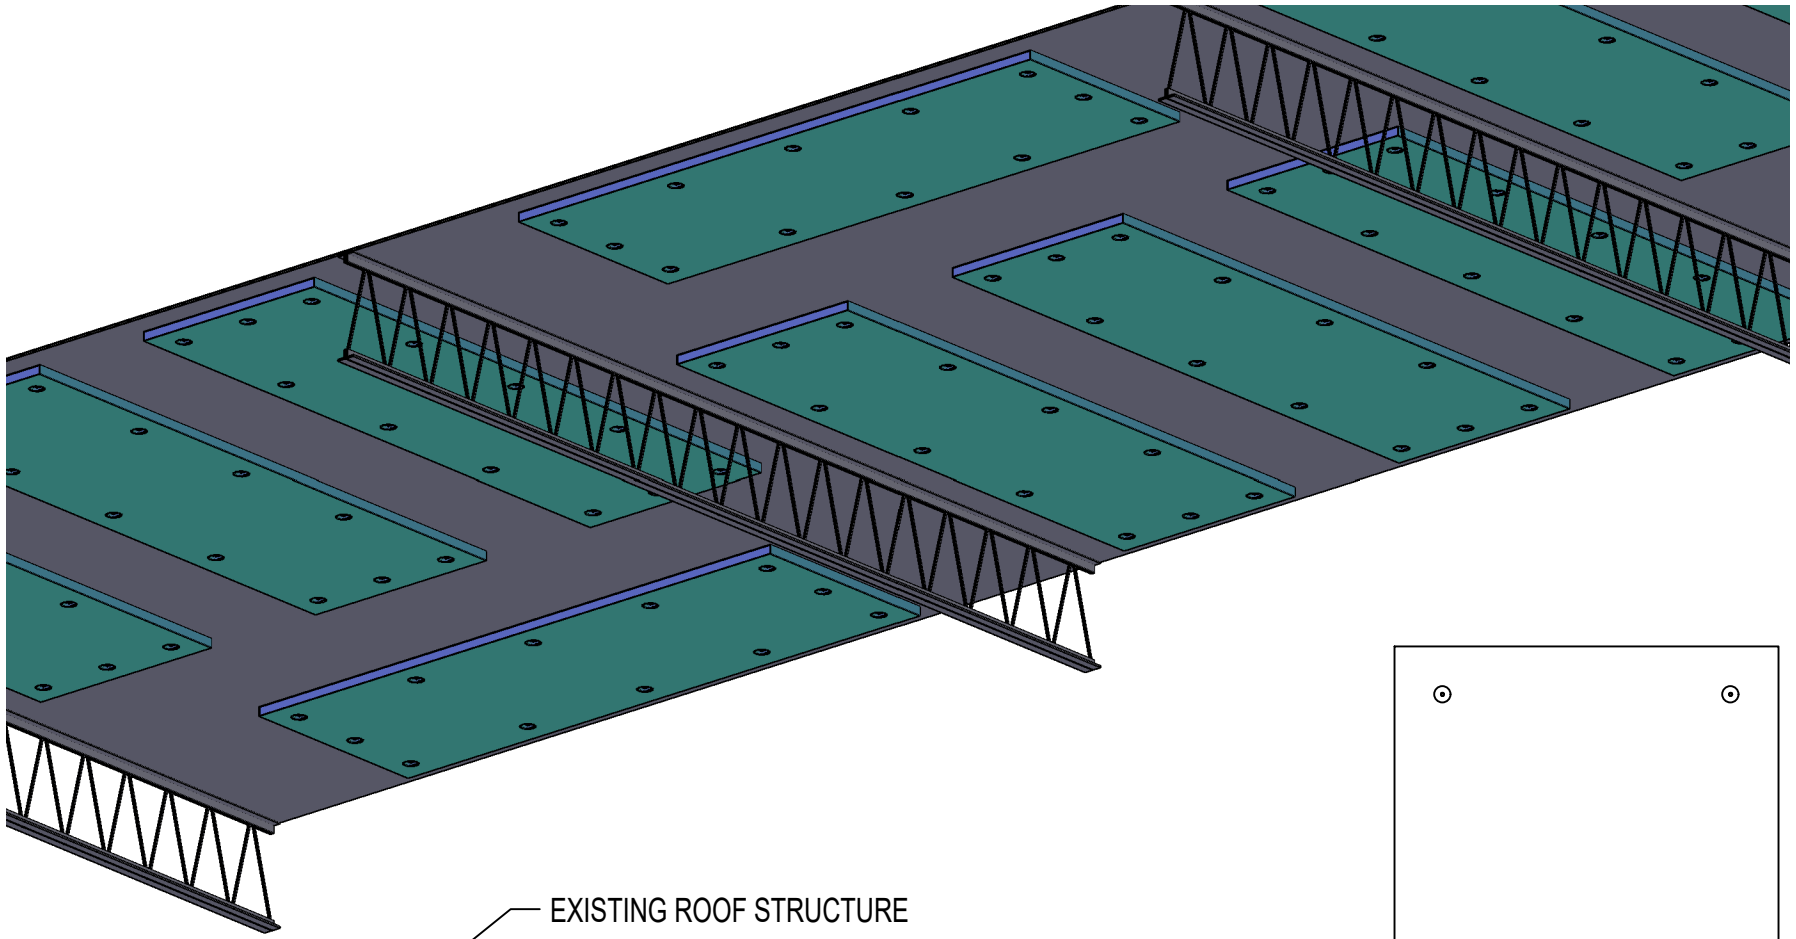


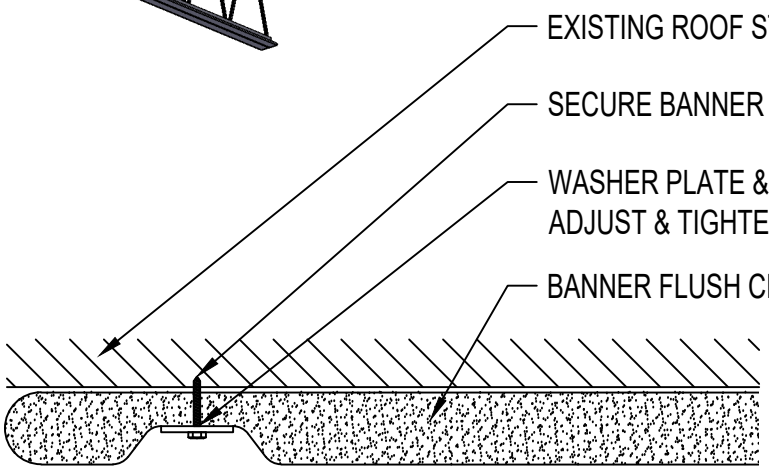

INSTALL DETAIL

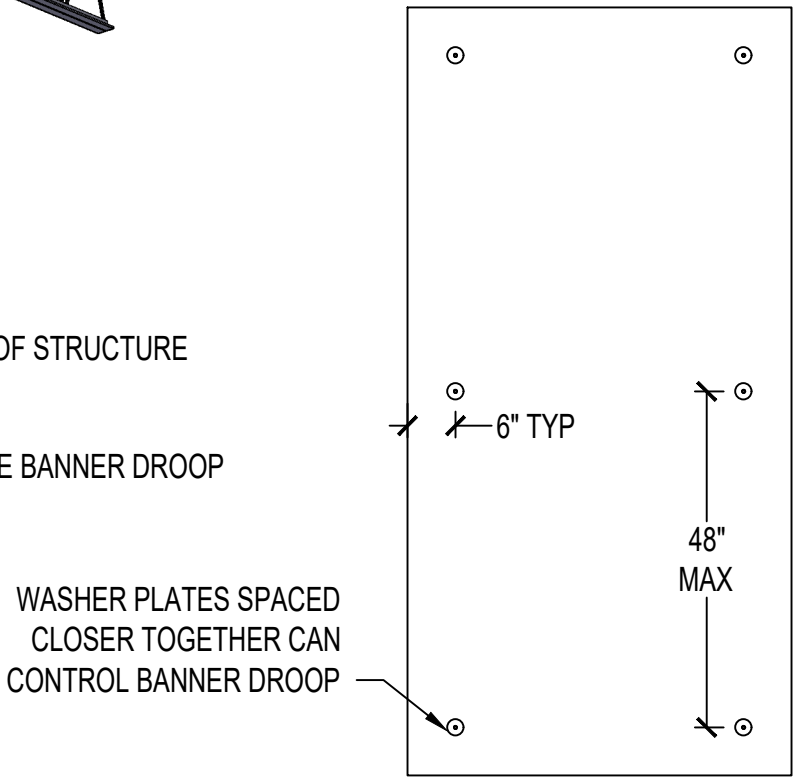

ATTACHMENT SPACING DETAIL

REV	DRAWN BY	DATE

PREMA CATENARY BANNER FLUSH MOUNT INSTALL GUIDE