

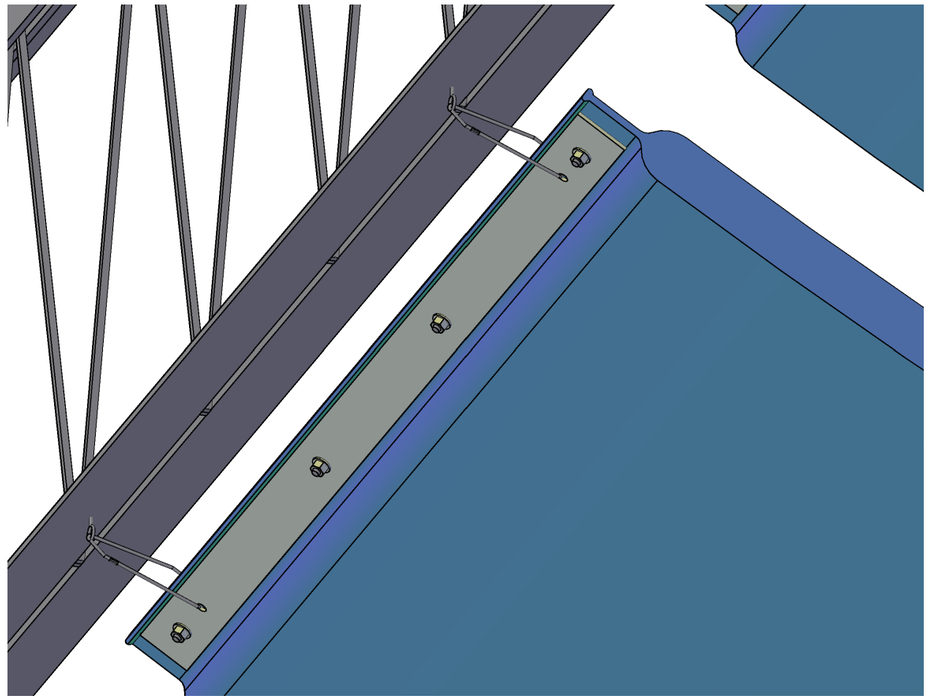



LAYOUT VIEW FROM BELOW

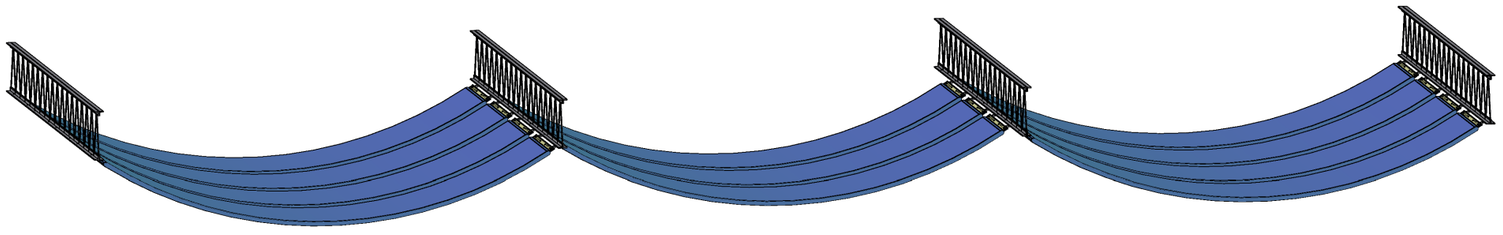

LAYOUT VIEW ZOOMED OUT

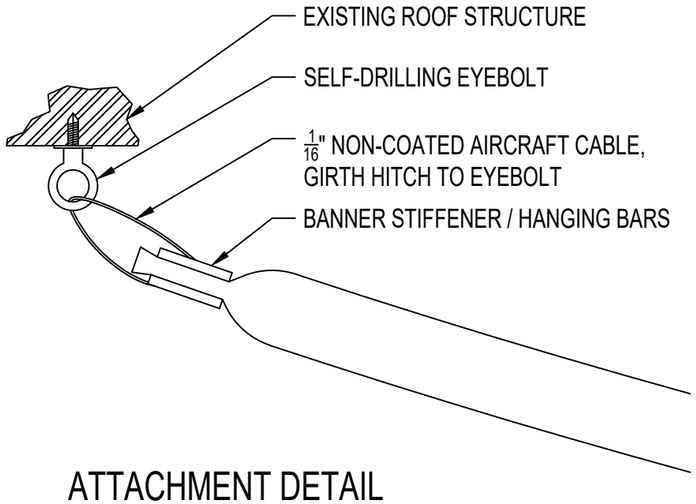

ATTACHMENT DETAIL

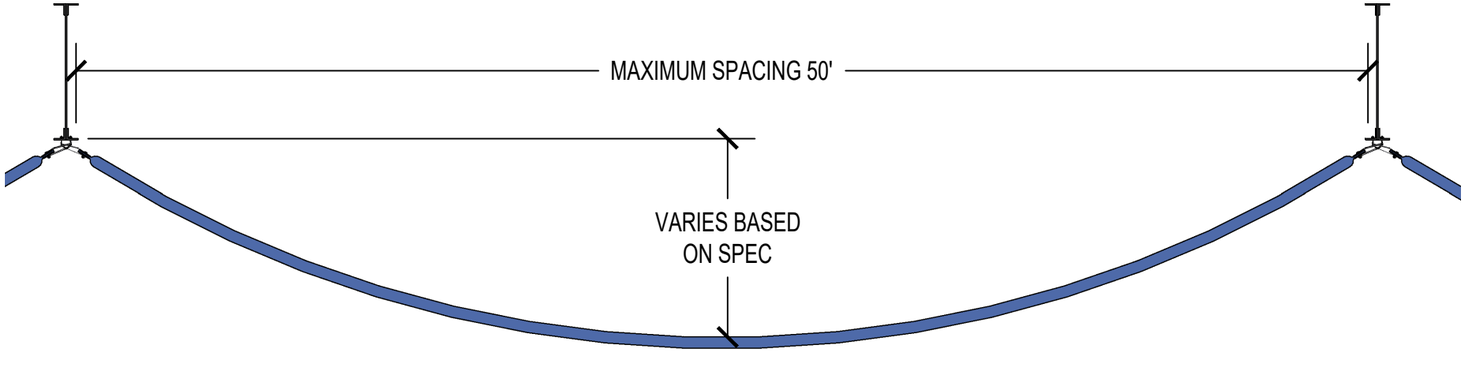


DROOP & BANNER LENGTH DETAIL

REV	DRAWN BY	DATE


LAMVIN®
4675 North Avenue, Oceanside, CA 92056
Phone: 760.806.6400 Fax: 760.806.3200

PREMA CATENARY BANNER INSTALLATION GUIDE


SCALE:	NONE	
JOB NUMBER:	-	SHEET: 01
DRAWN BY:	JP	DATE: 04-09-15

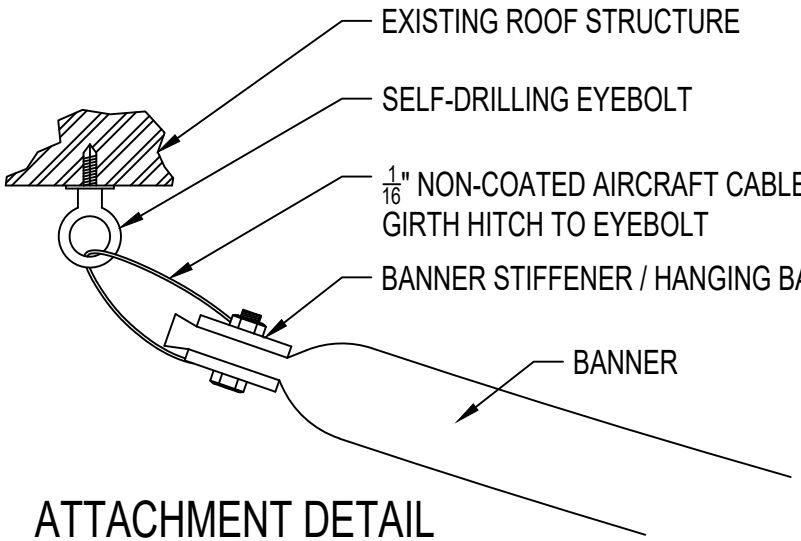


ATTACHMENT DETAIL

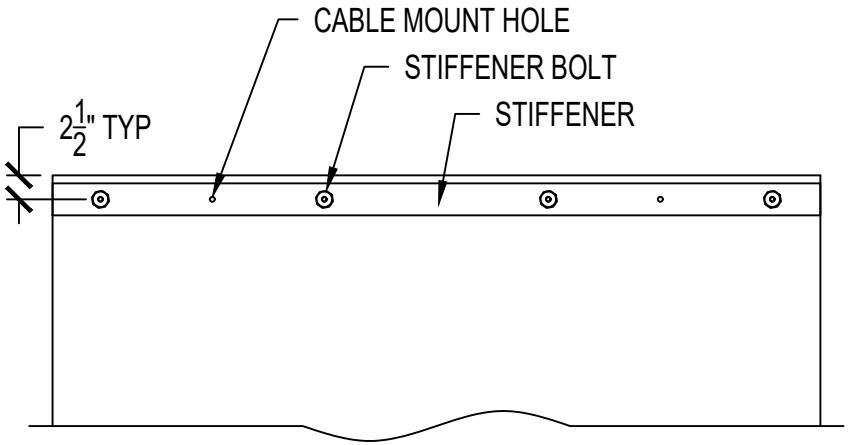

BANNER STIFFENER DETAIL

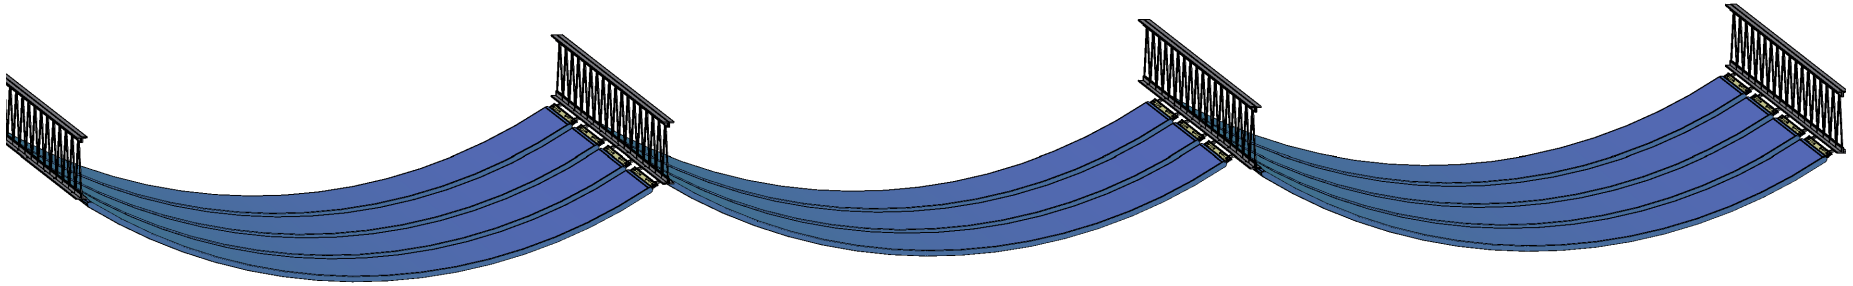

RAFTER INSTALL LAYOUT

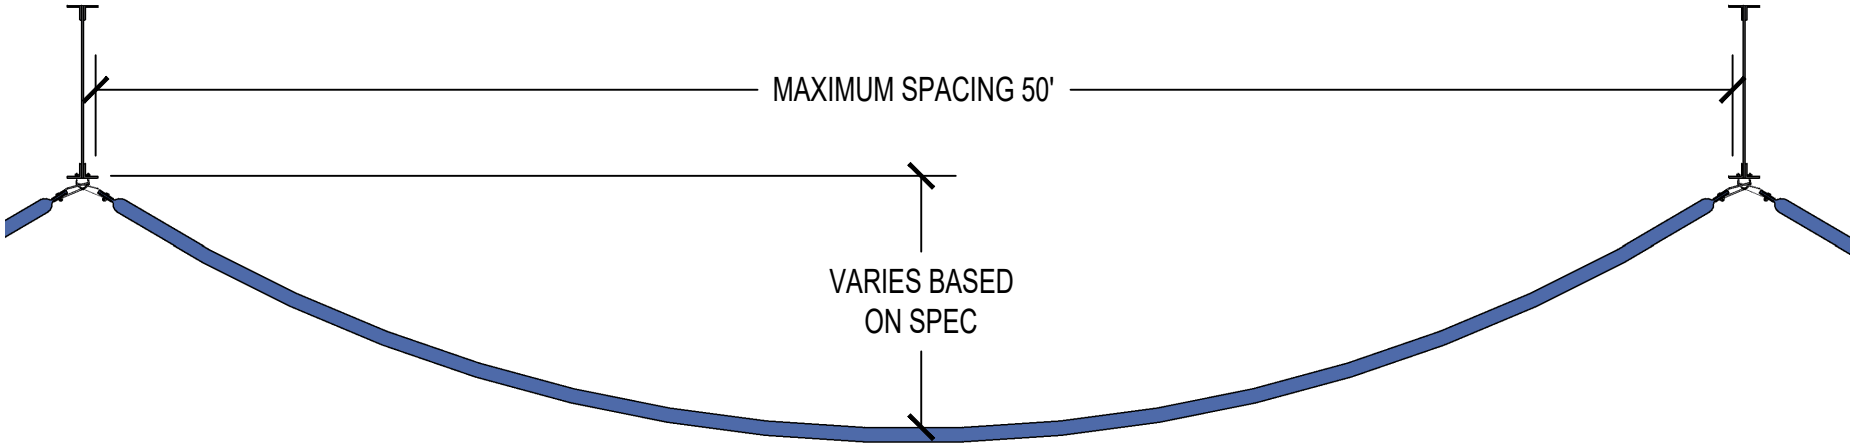


DROOP & BANNER LENGTH DETAIL


DATE	
DRAWN BY	
REV	

PREMA CATENARY BANNER INSTALLATION GUIDE


SCALE:	VARIES
JOB NUMBER:	SHEET:
-	01
DATE:	03-08-19
DRAWN BY:	JP

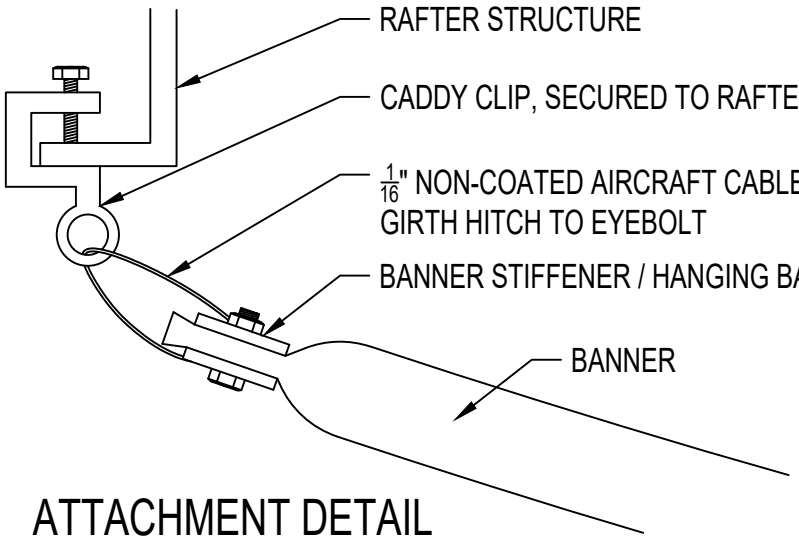


ATTACHMENT DETAIL

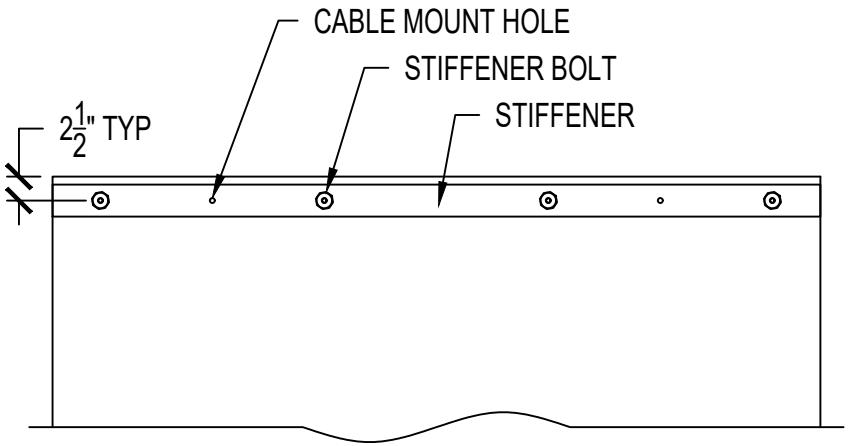

BANNER STIFFENER DETAIL

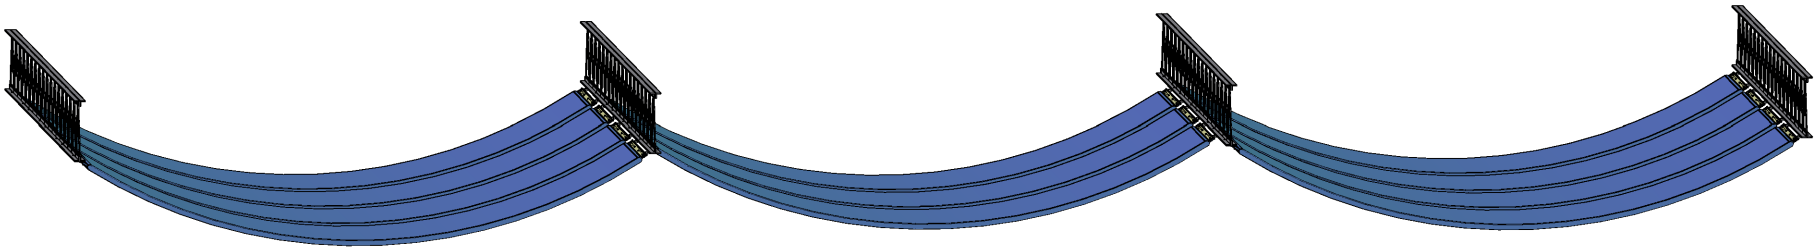

RAFTER VIEW

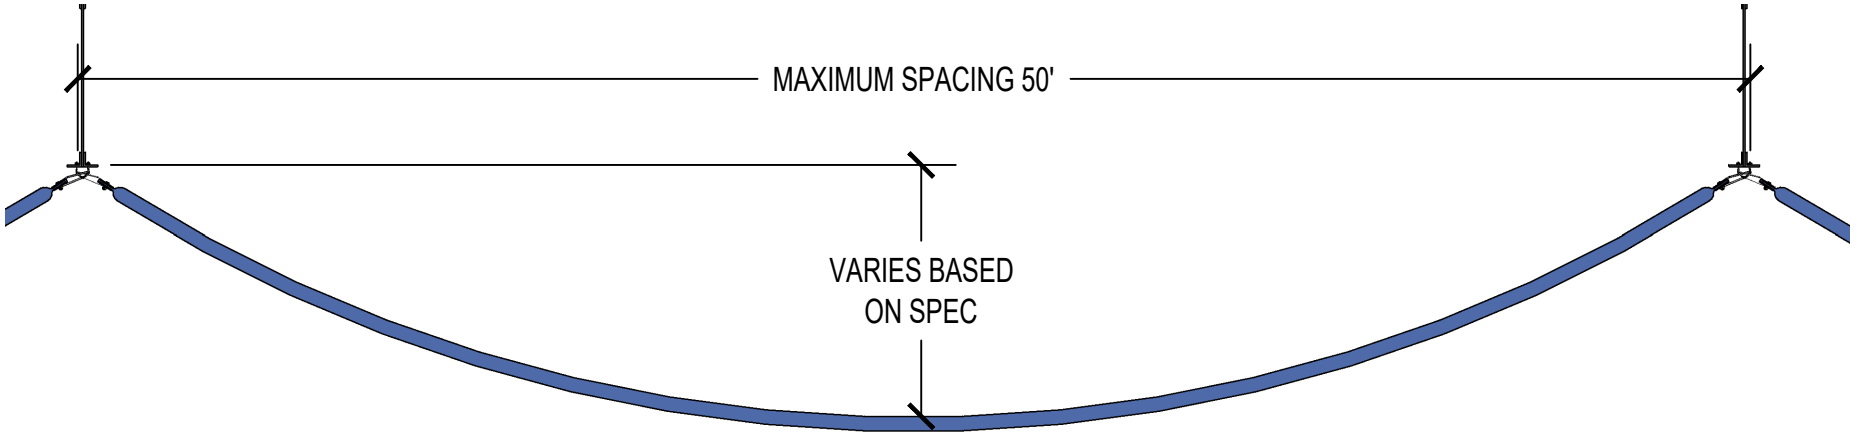

DROOP & BANNER LENGTH DETAIL

REV	DRAWN BY	DATE

PREMA CATENARY BANNER CADDY CLIP INSTALL GUIDE